
PROPOSED PLAN
1:100

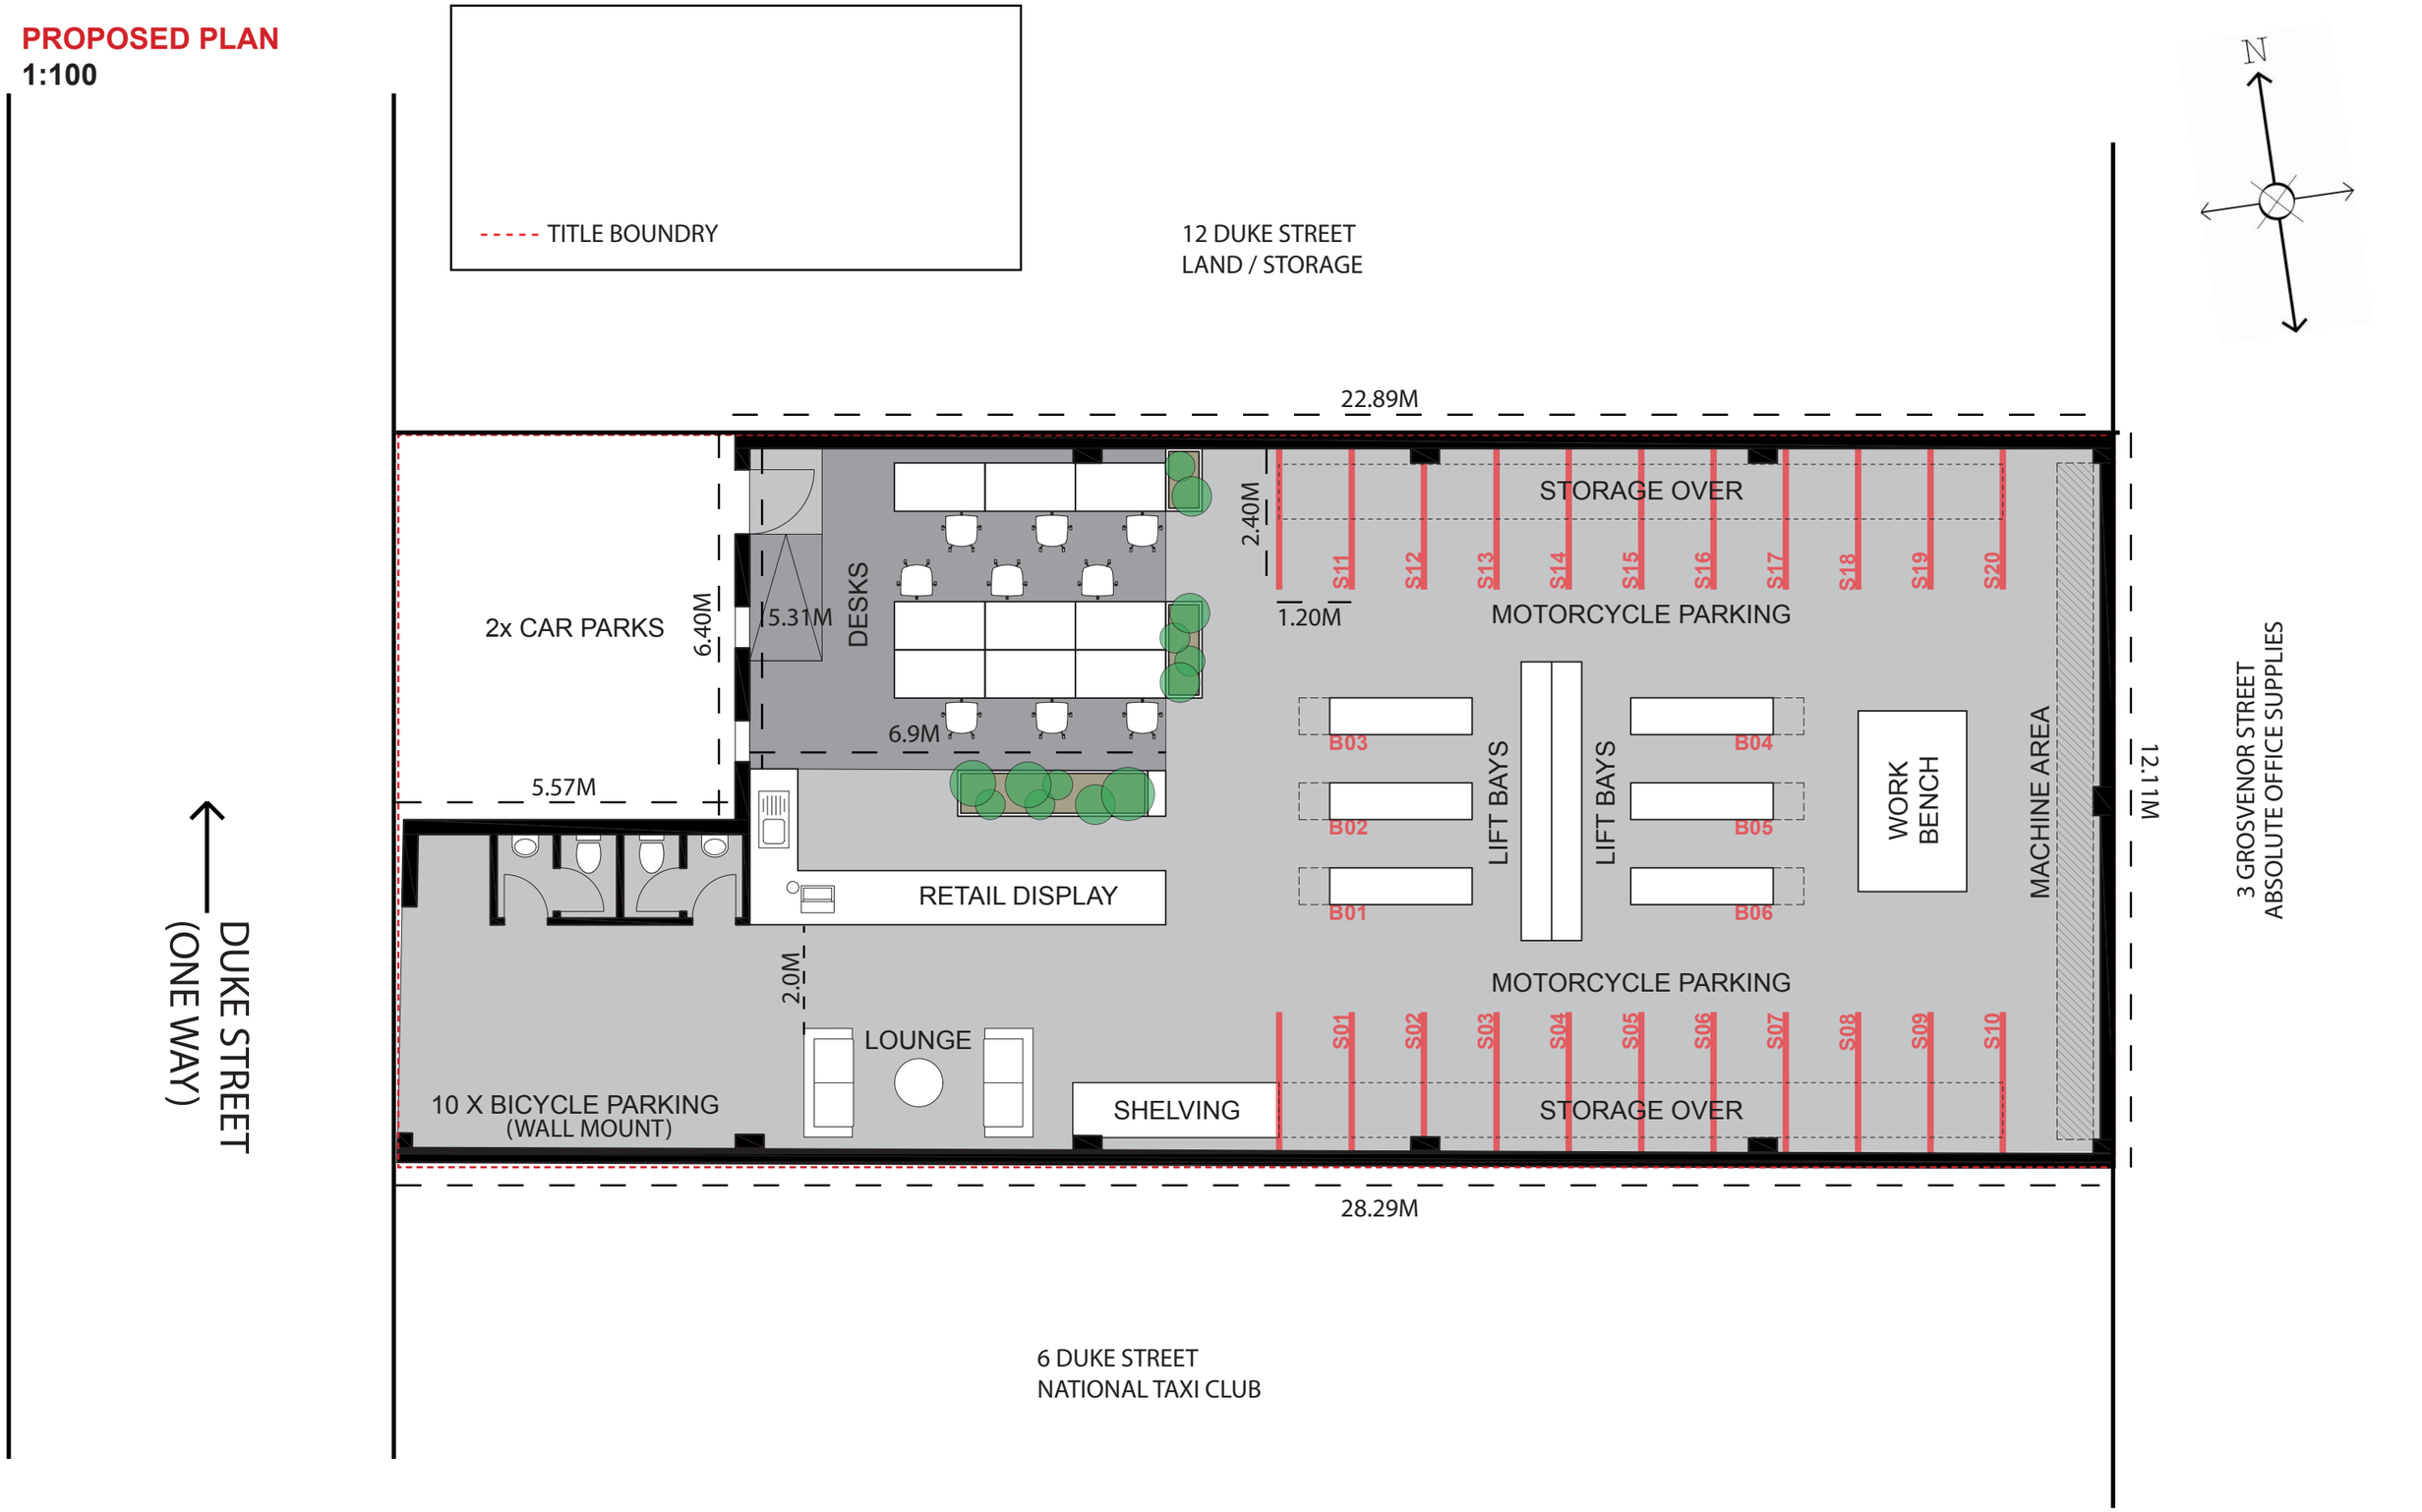

KUSTOM KOMMUNE 2.0
8 DUKE STREET
ABBOTSFORD
VIC 3067

SKETCH DESIGN PROPOSAL
4.12.16
1 of 1

AKSHAY RAJAN
ARCHITECTURE PHOTOGRPAHY DESIGN

1/434 Smith Street
Collingwood
VIC 3066

www.akshayrajan.com